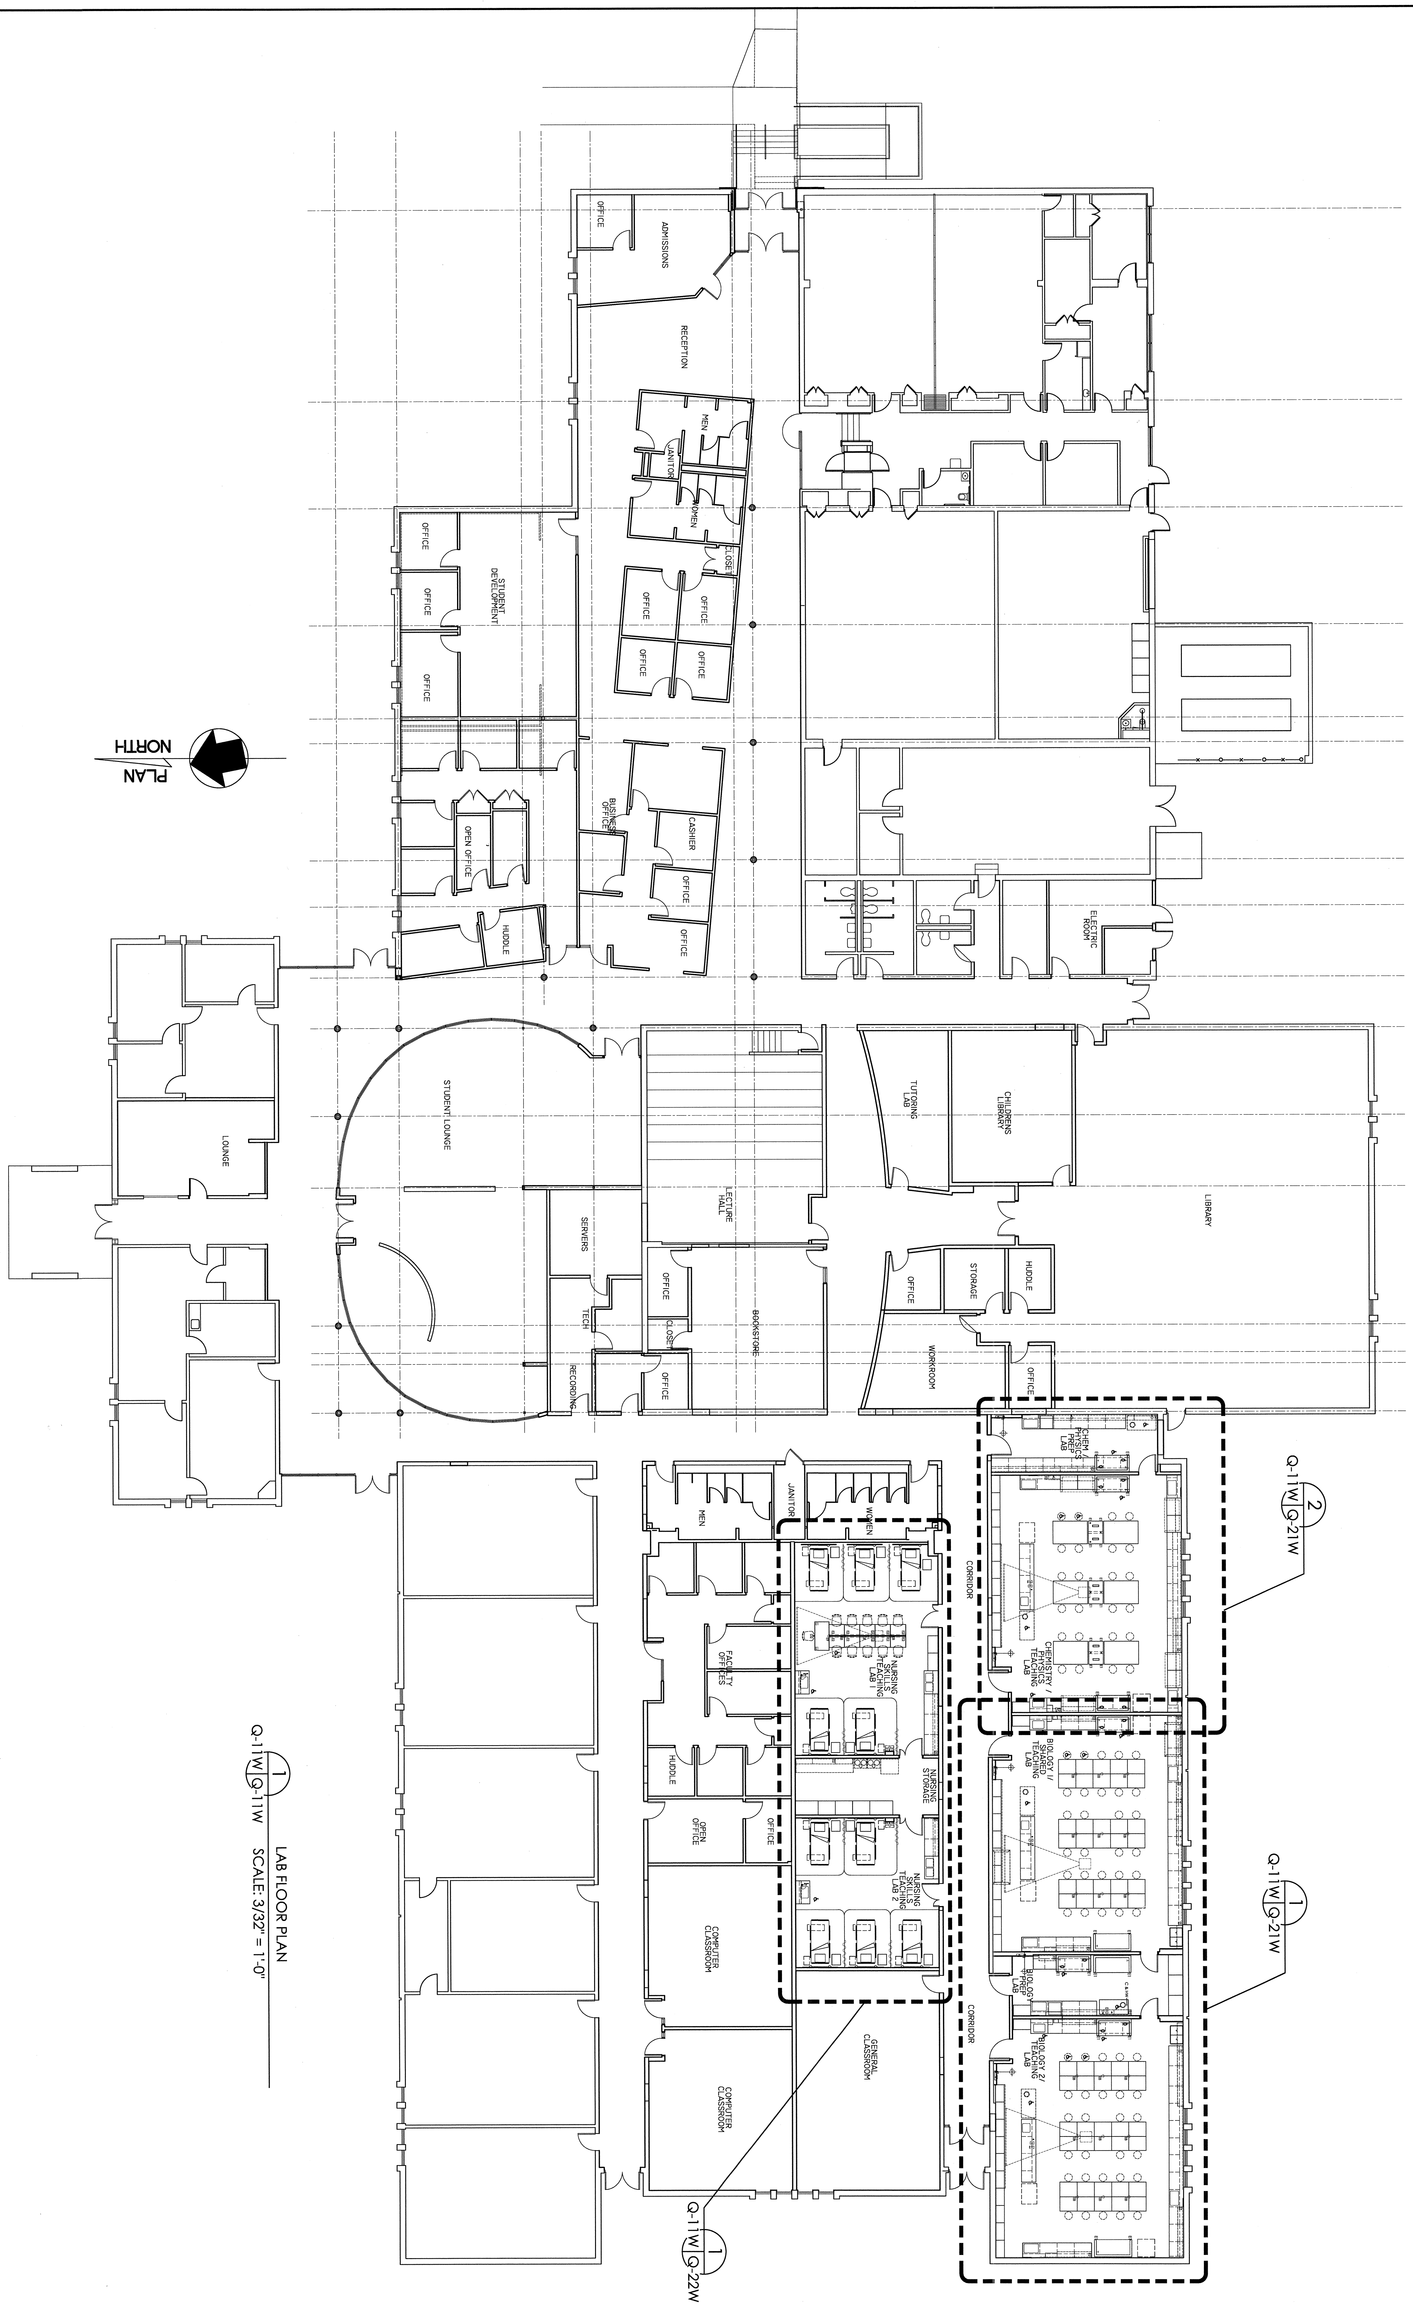

LAB FLOOR PLAN
WARSAW CAMPUS

WORKING DRAWINGS

Date: JANUARY 13, 2010

NO.	REVISIONS DATE

COMMONWEALTH OF VIRGINIA — STEPHEN FLOYD CAMPBELL — LICENSED ARCHITECT

Sheet: Q-11W

File Number: RCC-QII-W

SST Planners
Laboratory Planners
1501 Wilson Blvd., Suite 507
Arlington, VA. 22209
TEL: 703-875-8787
FAX: 703-875-8655

RAPPAHANNOCK COMMUNITY COLLEGE
CAMPUS RENOVATIONS
WARSAW + GLENNS, VIRGINIA
PC: 260-17712

nbj ARCHITECTURE
A Professional Limited Company
GROVE PARK SQUARE
11537-B NUCKOLS ROAD
Richmond, Virginia 23059
☎(804) 273-9811 fax: (804) 273-9843